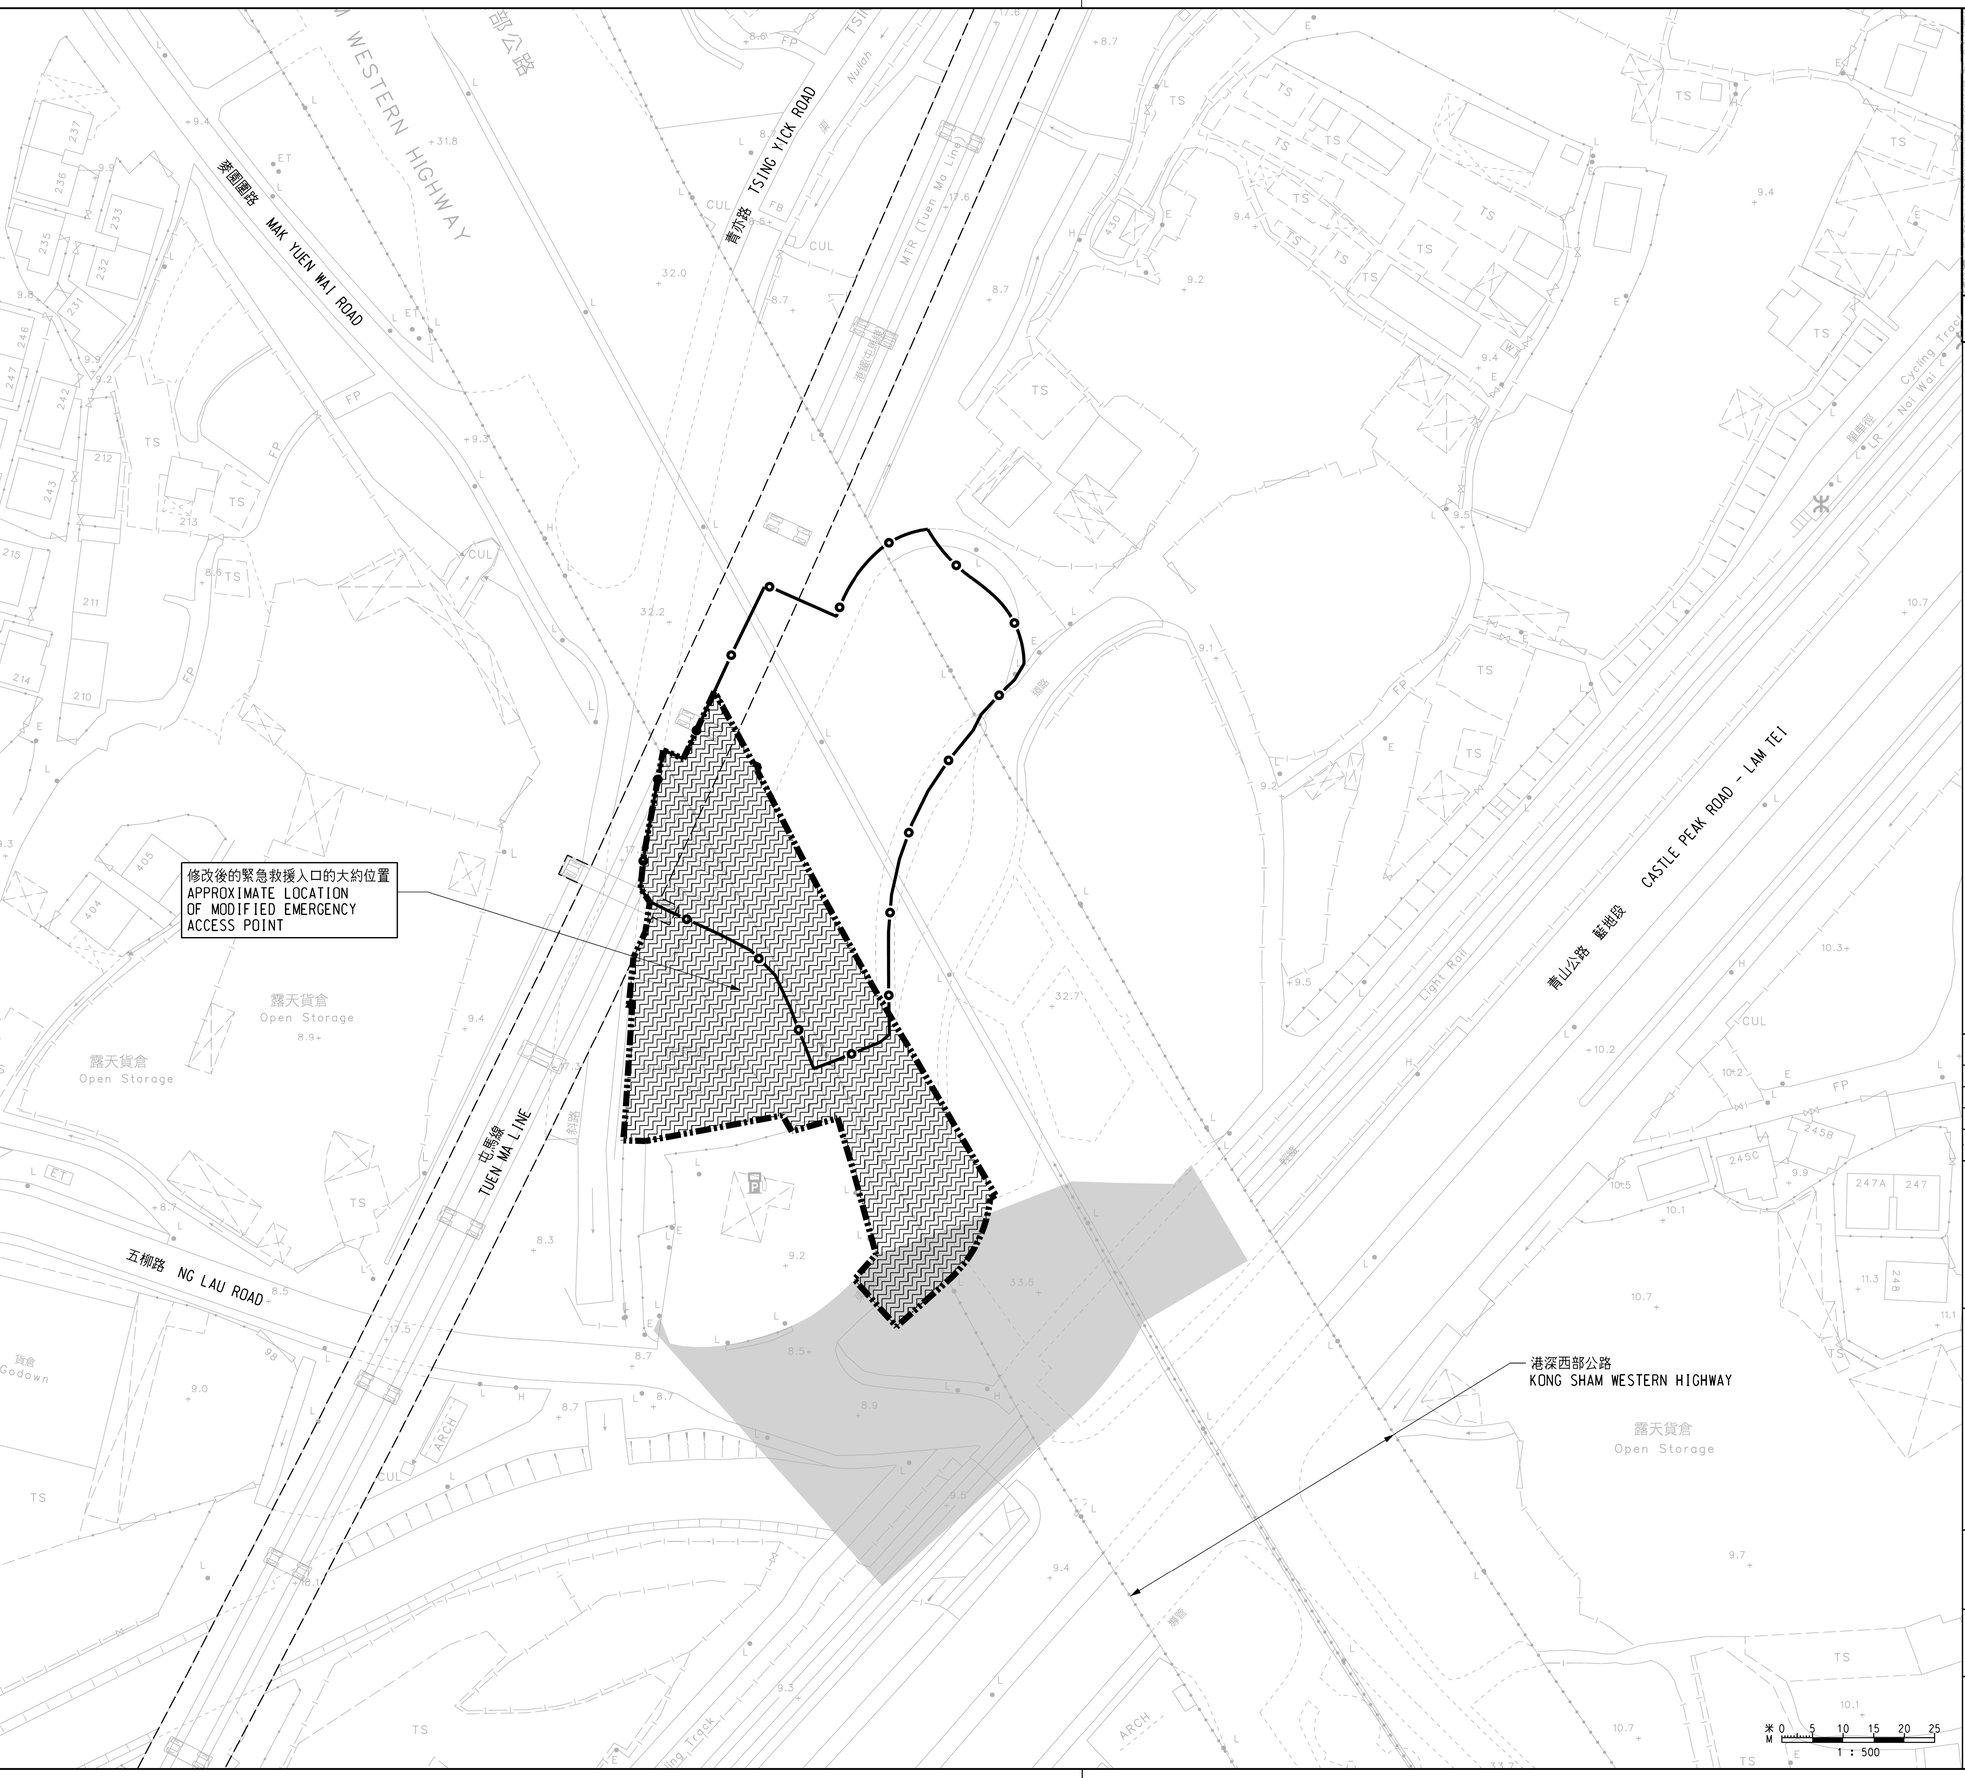

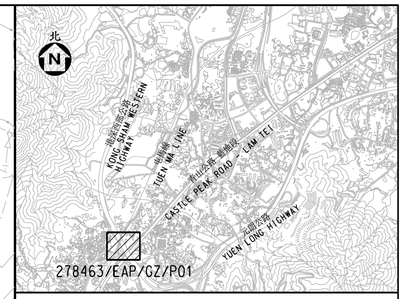

位置圖
LOCATION PLAN

不按比例
NOT TO SCALE

圖例 LEGEND:

- 方案界線 BOUNDARY OF THE SCHEME
- 修改後的緊急救援入口 MODIFIED EMERGENCY ACCESS POINT
- 就建築工程（包括在方案界線以外進行的建築工程）與方案或鐵路的營運或維修不相容，可行使建築圖則或建築工程展開的控制的土地範圍 AREA OF LAND ON WHICH CONTROL OF BUILDING PLANS OR COMMENCEMENT OF BUILDING WORKS INCLUDING BUILDING WORKS OUTSIDE THE BOUNDARIES OF THE SCHEME WHICH ARE INCOMPATIBLE WITH THE SCHEME OR THE OPERATION OR MAINTENANCE OF THE RAILWAY MAY BE REQUIRED
- 現有的鐵路高架橋 EXISTING RAILWAY BRIDGE
- 現有的緊急救援入口 EXISTING EMERGENCY ACCESS POINT

修訂表
TABLE OF AMENDMENTS

修改 REV	日期 DATE	繪圖 BY	核對 SUB	負責 APP	說明 DESCRIPTION

核准 APPROVED BY

Original Signed

劉曉欣 LAU YIU YAN, JOYCE
西拓展處副處長
DEPUTY PROJECT MANAGER (WEST)

日期 DATE: 28/10/2022

圖則名稱 DRAWING TITLE

鐵路條例(第519章)
屯門港鐵緊急救援入口26修改工程
控制建築圖則及工程展開圖則
RAILWAYS ORDINANCE (CHAPTER 519)
MODIFICATION WORKS OF
MTR EMERGENCY ACCESS POINT 26
AT TUEN MUN
CONTROL OF BUILDING PLANS AND
COMMENCEMENT OF WORK PLAN

圖號 DRAWING NO. 278463/EAP/GZ/P01

比例 SCALE 1:500 (A1) 或如圖示 OR AS SHOWN

辦事處 OFFICE
西拓展處
WEST DEVELOPMENT OFFICE

土木工程拓展署
CIVIL ENGINEERING AND DEVELOPMENT DEPARTMENT